

Date: Thursday, 5/4/2006 11:19:11 AM
 User: Kim Johnston

Process Sheet

Customer : CU-DAR001 Dart Helicopters Services	Drawing Name : FWD PLATE
Job Number : 26984	
Estimate Number : 12217	
P.O. Number : N/A	Part Number : D34679
This Issue : 5/4/2006 S.O. No. : N/A	Drawing Number : D3467 REV.A
Prsht Rev. : NC	Project Number : N/A
First Issue : N/A Type : PURCHASED PARTS	Drawing Revision : A
Previous Run : 26109	Material : N/A
Written By : <u>See Comment Below</u>	Due Date : 5/28/2006
Checked & Approved By : <u>06.05.05</u>	Qty: 8 Um: Each
Comment : est rev. A 06.04.20 new issue EC	

Additional Product

Job Number:



Seq. #:	Machine Or Operation:	Description :
----------------	------------------------------	----------------------

1.0	M304S26GA	304/316 0.018 SHEET
-----	-----------	---------------------



Comment: Qty.: 0.4967 sf(s)/Unit Total : 3.9732 sf(s)
 304/316 0.018 SHEET batch: 11/10/000

4 x 3 06 05 19 (8)

2.0	WATER JET	FLOW WATER JET
-----	-----------	----------------



Comment: FLOW WATER JET
 Cut as per Dwg D3467
 Dwg Rev: A
 Prog Rev: A

06 05 19 (8)

3.0	QC2	INSPECT PARTS AS THEY COME OFF MACHINE
-----	-----	--



Comment: INSPECT PARTS AS THEY COME OFF MACHINE

06 06 05 (8)

4.0	QC8	SECOND CHECK
-----	-----	--------------



Comment: SECOND CHECK

06-06-06 (8)

5.0	SMALL FAB 1	SMALL & MEDIUM FAB RESOURCE 1
-----	-------------	-------------------------------


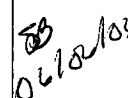
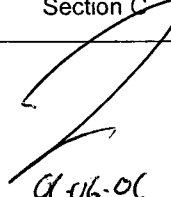
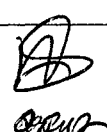
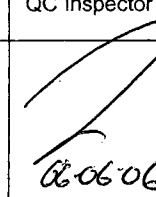


Comment: SMALL & MEDIUM FAB RESOURCE 1
 1-Debur

2-Form as per dwg D3467 using DT8854

06/06/06 (7)

W/O:		WORK ORDER CHANGES					
DATE	STEP	PROCEDURE CHANGE	By	Date	Qty	Approval Mfg / Design Mgr	Approval QC Inspector

NCR:		WORK ORDER NON-CONFORMANCE (NCR)						
DATE	STEP	Description of NC Section A	Corrective Action Section B			Verification Section C	Approval Design Mgr	Approval QC Inspector
			Initial Design Mgr	Action Description Design Mgr	Sign & Date			
06/06/06	5	1 piece was the bend was off		Scrap + destroy	 06/06/06	 06-06-06	 06/06/06	 06-06-06

Part No: _____ PAR #: _____ Fault Category: _____ NCR: Yes ☒ No ☐ DQA:  Date: 06/06/07

NOTE: Date & initial all entries

QA: N/C Closed: _____ Date: _____

Date: Thursday, 5/4/2006 11:19:11 AM
User: Kim Johnston

Process Sheet

Customer: CU-DAR001 Dart Helicopters Services

Drawing Name: FWD PLATE

Job Number: 26984

Part Number: D34679

Job Number:



Seq. #:

Machine Or Operation:

Description :

6.0

QC5

INSPECT WORK TO CURRENT STEP



Comment: INSPECT WORK TO CURRENT STEP

7.0

PACKAGING 1

PACKAGING RESOURCE #1



Comment: PACKAGING RESOURCE #1

Identify and Stock

Location: GA

SB 06/06/06 7

8.0

DC

DOCUMENT CONTROL



Comment: DOCUMENT CONTROL

Inspection Level 21

SD 06/06/07 7

Job Completion



U 06.06.07

W/O:		WORK ORDER CHANGES					
DATE	STEP	PROCEDURE CHANGE	By	Date	Qty	Approval Mfg / Design Mgr	Approval QC Inspector

NCR:		WORK ORDER NON-CONFORMANCE (NCR)						
DATE	STEP	Description of NC Section A	Corrective Action Section B			Verification Section C	Approval Design Mgr	Approval QC Inspector
			Initial Design Mgr	Action Description Design Mgr	Sign & Date			


Part No: _____ PAR #: _____ Fault Category: _____ NCR: Yes No DQA: _____ Date: _____

NOTE: Date & initial all entries


QA: N/C Closed: _____ Date: _____



DESIGN <i>[Signature]</i>	DRAWN BY <i>[Signature]</i>	DART AEROSPACE LTD HAWKESBURY, ONTARIO, CANADA	
CHECKED <i>[Signature]</i>	APPROVED <i>[Signature]</i>	DRAWING NO. D3467	REV. A SHEET 11 OF 15
DATE 05.12.07		TITLE SHROUD ASSEMBLY	SCALE 1:3

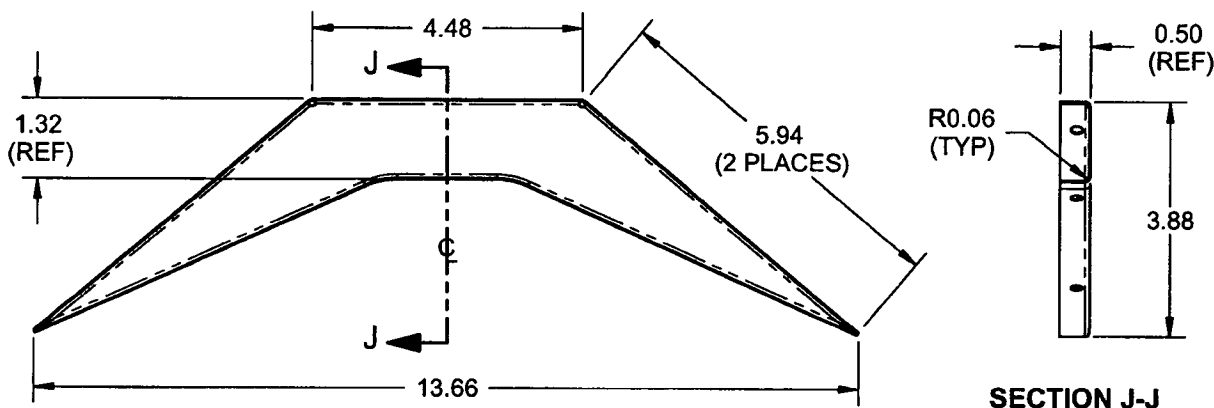

D3467-9 FWD PLATE BENDING DETAIL

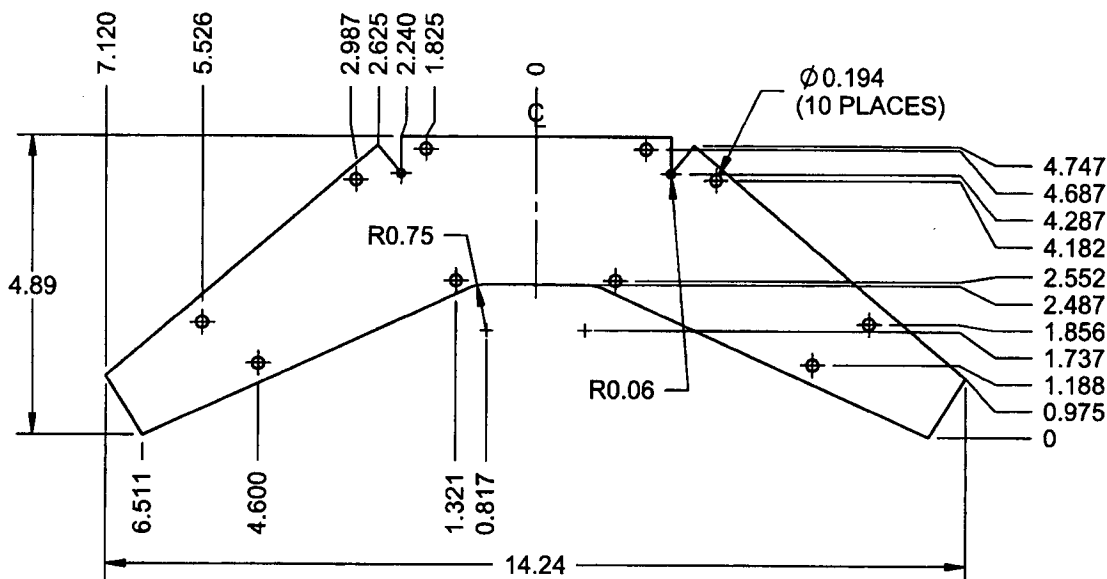

D3467-9F FWD PLATE FLAT PATTERN

NOTES:

- 1) MATERIAL: AISI 304/316 SS SHEET PER MIL-S-5019 (ANNEALED) 2B FINISH
26 GAUGE SS (0.018 THICK)
(REF. DART SPEC. M304S26GA)
- 2) PART IS SYMMETRICAL ABOUT CENTER LINE
- 3) ALL DIMENSIONS ARE IN INCHES
- 4) BREAK ALL SHARP EDGES 0.005 TO 0.010

RELEASED COPY

06.04.03 RETURN TO

ENGINEERING

UNCONTROLLED COPY

SUBJECT TO AMENDMENT

WITHOUT NOTICE

WORK ORDER

NO. 26984

COPYRIGHT © 2005 BY DART AEROSPACE LTD.

THIS DOCUMENT IS PRIVATE AND CONFIDENTIAL AND IS SUPPLIED ON THE EXPRESS CONDITION THAT IT IS NOT TO BE USED FOR ANY PURPOSE OR COPIED OR COMMUNICATED TO ANY OTHER PERSON WITHOUT WRITTEN PERMISSION FROM DART AEROSPACE LTD.

